



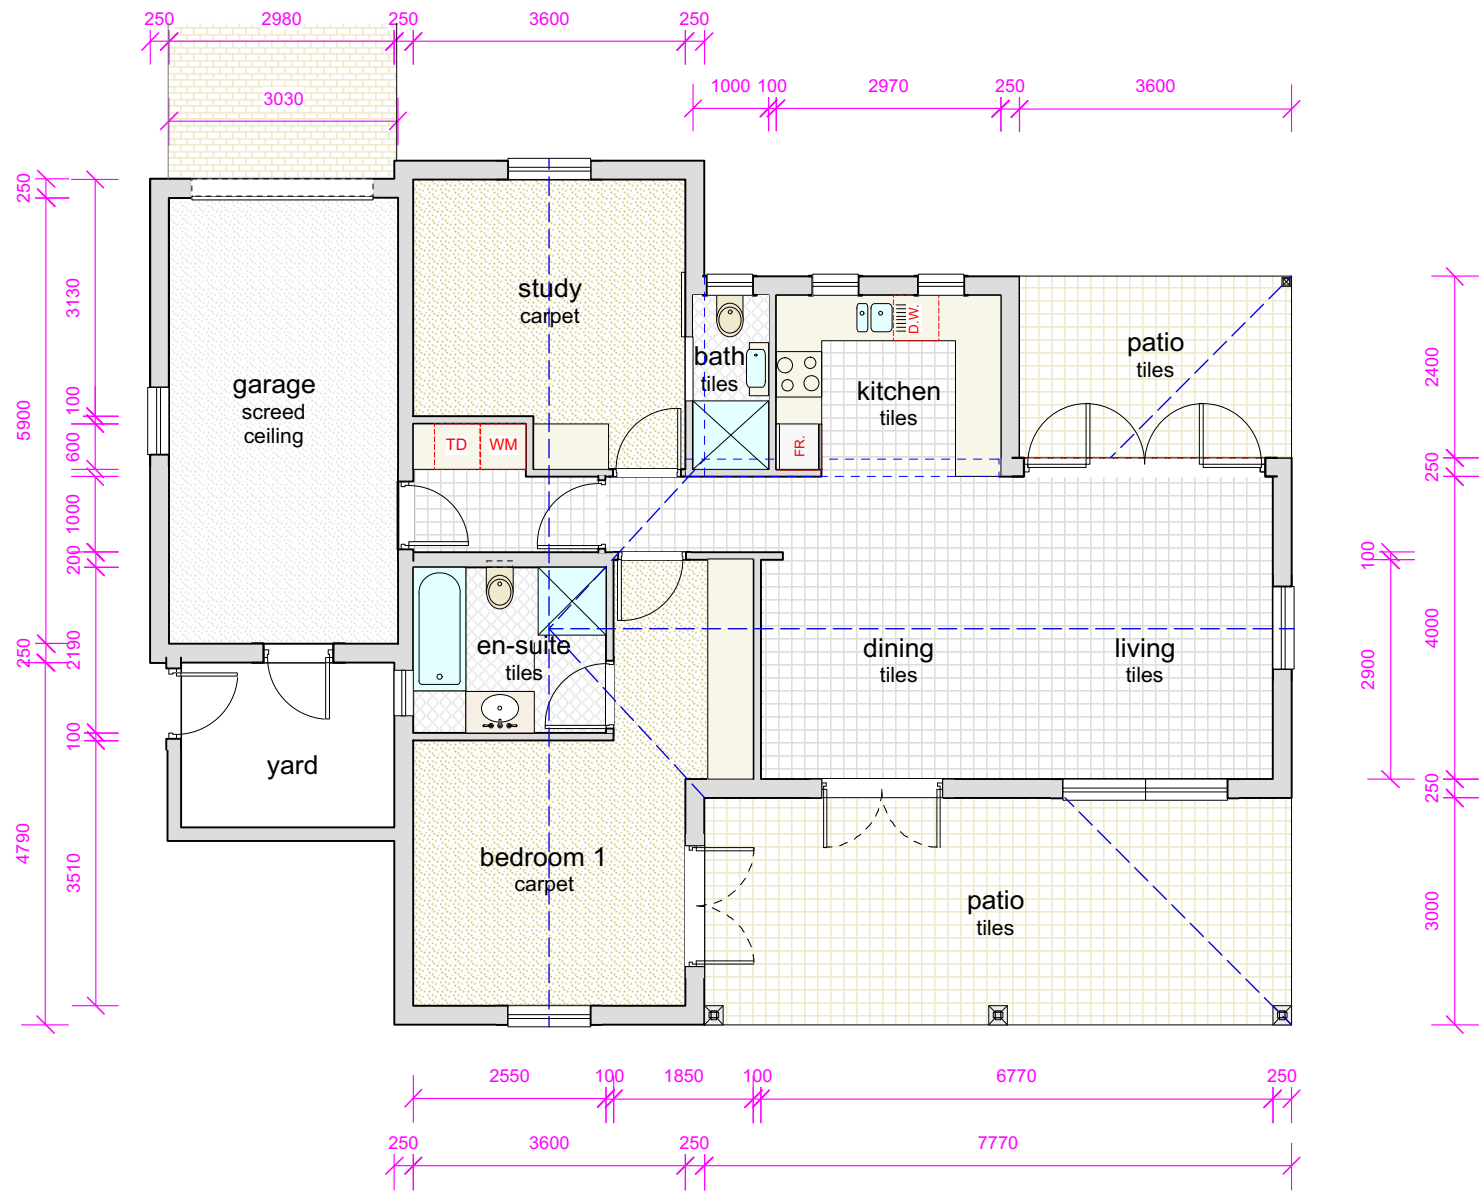

P L A N

PLOVER	
House	91 m2
Garage	20.9 m2
Patio & Entrance	32 m2
Total	143.9 m2

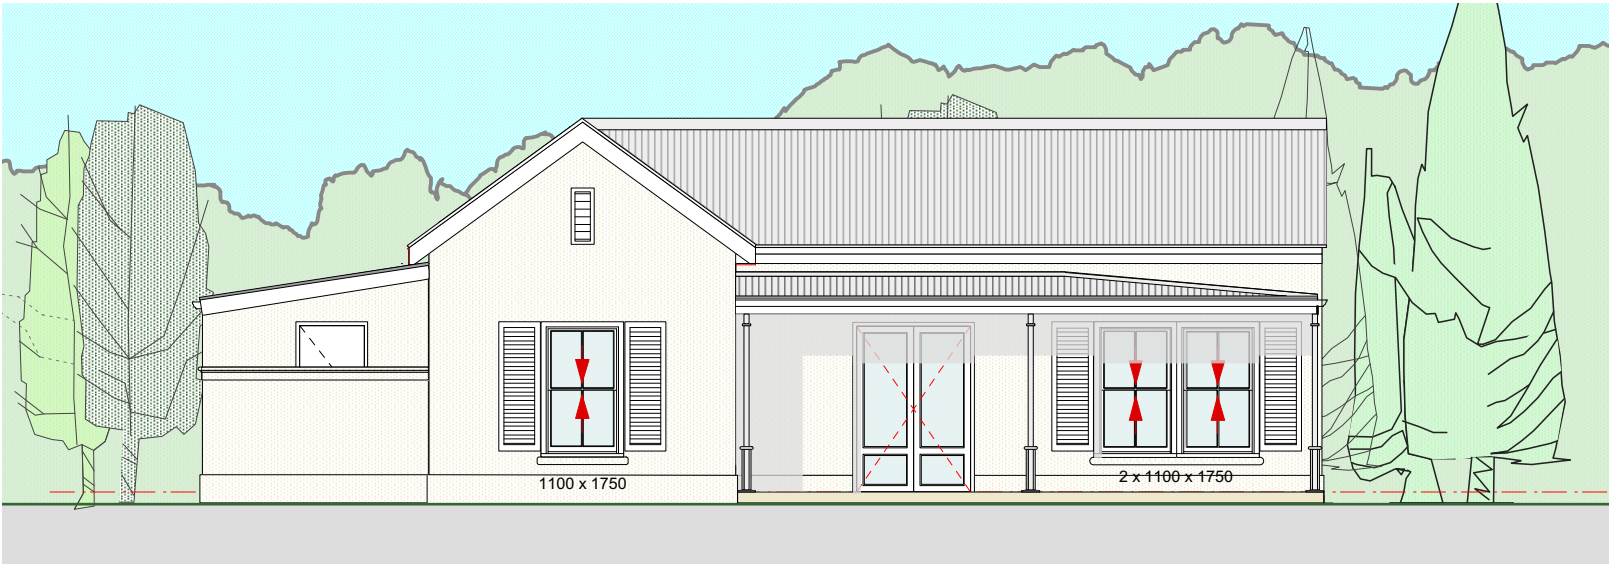

MICHAEL DALL

ARCHITECTS

■ ● ▲

PO BOX 52, BETTY'S BAY, 7141 TEL: 082-893-0179

E-MAIL: admin@mdarch.co.za, WEBSITE: www.mdarch.co.za

MICHAEL DALL ARCHITECTS (PTY) LTD

COMPANY REGISTRATION NO.: 2003/019019/07 VAT NO 4790 184 552

DIRECTOR: M. J. DALL B.Arch M.I.A.

PROJECT TITLE

KNYSNA 8577

HOUSE TYPES

DRAWING TITLE

PLOVER

2 bedroom 1½ bathroom

CLIENT:

DRAWN
M.S.R.

JOB NO.
21/ 09

DATE
2022

DWG. NO.
4.010

ARCHITECT:

REG No. 3069

SCALE
1:100 @ A3

REVISION
-

DRAWINGS MUST NOT BE SCALED. USE FIGURED DIMENSIONS DALL. DIMENSIONS TO BE VERIFIED ON SITE. ANY DISCREPANCIES OR AMBIGUITIES TO BE REPORTED TO THE ARCHITECT IMMEDIATELY. THIS DRAWING IS COPY RIGHT OF MICHAEL DALL ARCHITECTS AND MUST NOT BE RETAINED, COPIED OR USED WITHOUT AUTHORITY.