


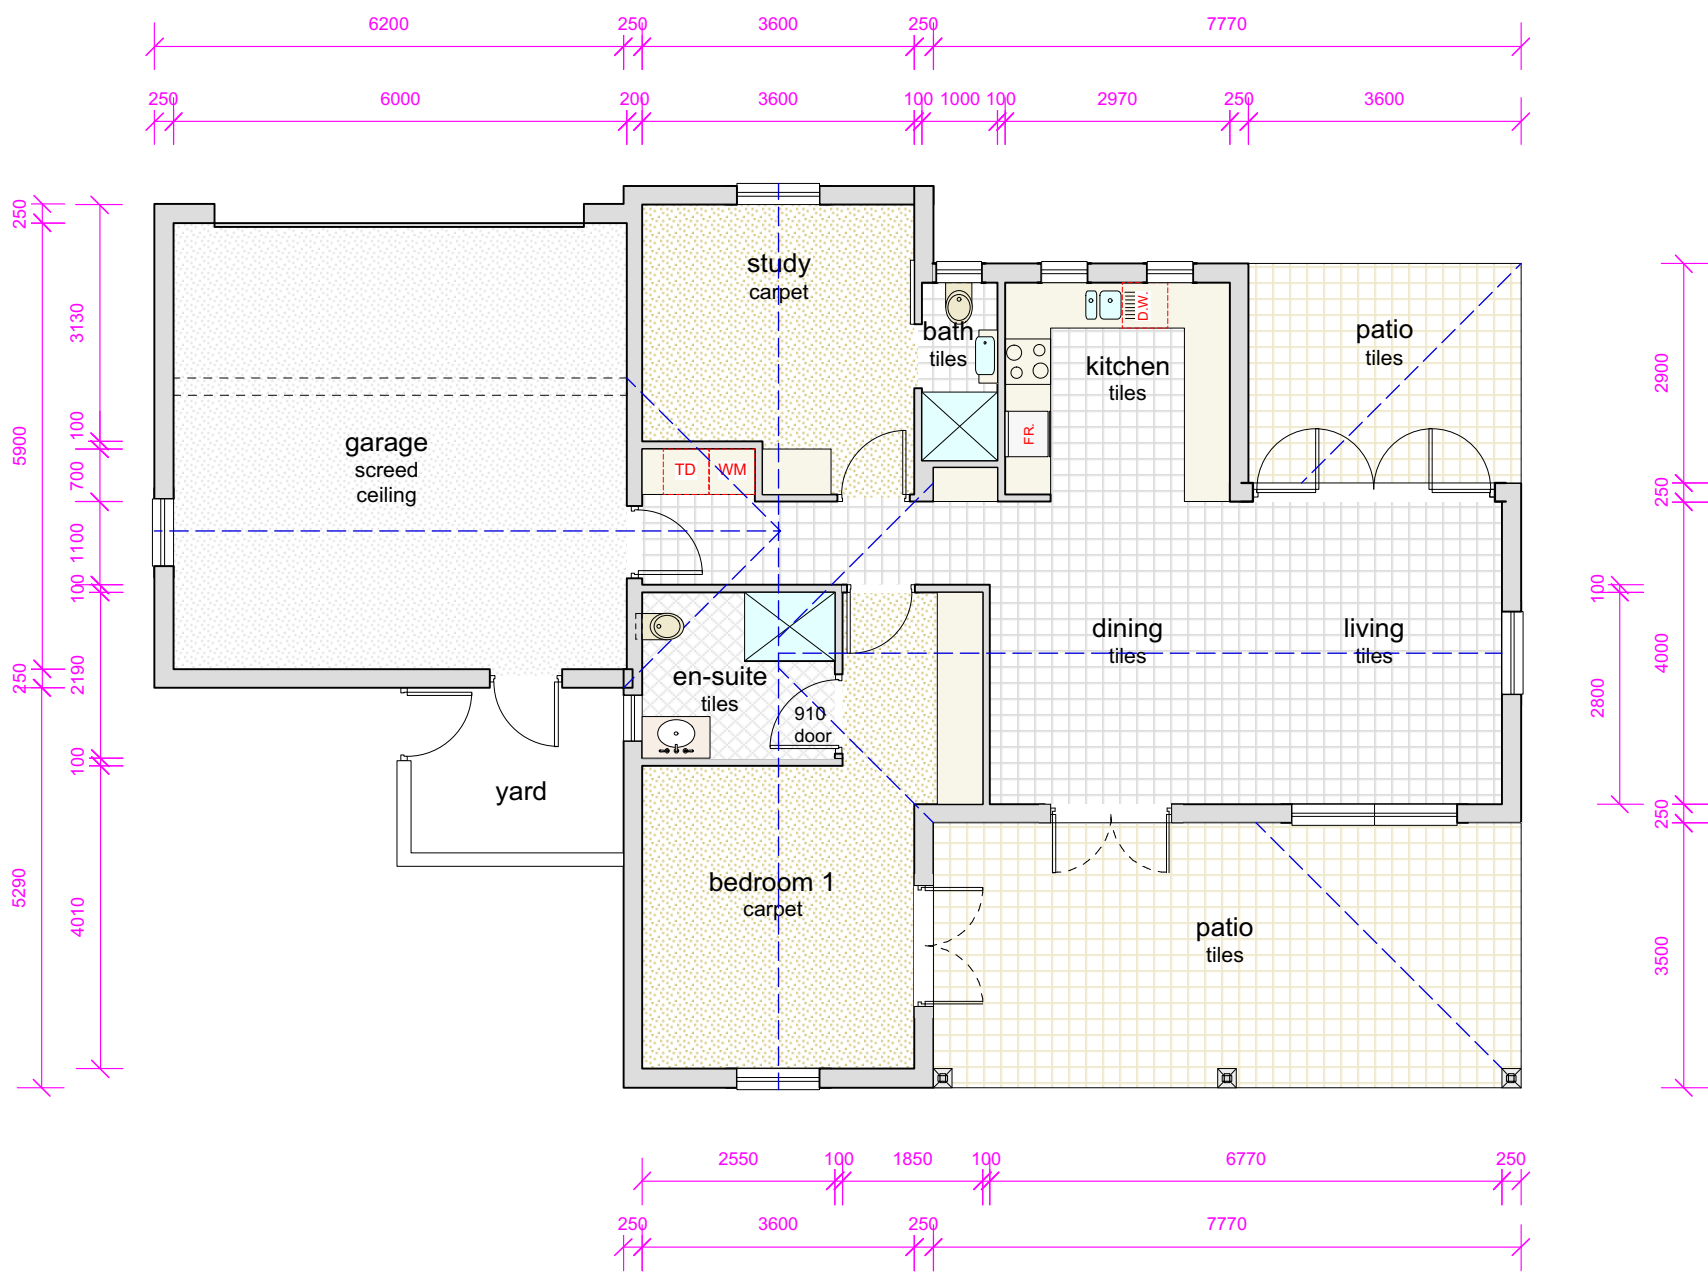

PLOVER 3	
House	96 m2
Garage	40 m2
Patio & Entrance	38 m2
Total	174 m2

MICHAEL DALL ARCHITECTS PO BOX 52, BETTY'S BAY, 7141 TEL: 082-893-0179 E-MAIL: admin@mdarch.co.za WEBSITE: www.mdarch.co.za MICHAEL DALL ARCHITECTS (PTY) LTD COMPANY REGISTRATION NO.: 2003/019019/07 VAT NO 4790 184 552 DIRECTOR: M. J. DALL B.Arch M.I.A.	KNYSNA 8577 HOUSE TYPES	PLOVER double garage 2 bedroom 1½ bathroom	CLIENT:		ARCHITECT:	
			DRAWN M.S.R.		DATE 2024	
			JOB NO. 21/ 09		DWG. NO.	
			REVISION A		SCALE 1:100 @ A3	

DRAWINGS MUST NOT BE SCALED. USE FIGURED DIMENSIONS ONLY. DIMENSIONS TO BE VERIFIED ON SITE. ANY DISCREPANCIES OR AMBIGUITIES TO BE REPORTED TO THE ARCHITECT IMMEDIATELY. THIS DRAWING IS COPY RIGHT OF MICHAEL DALL ARCHITECTS AND MUST NOT BE RETAINED, COPIED OR USED WITHOUT AUTHORITY.