


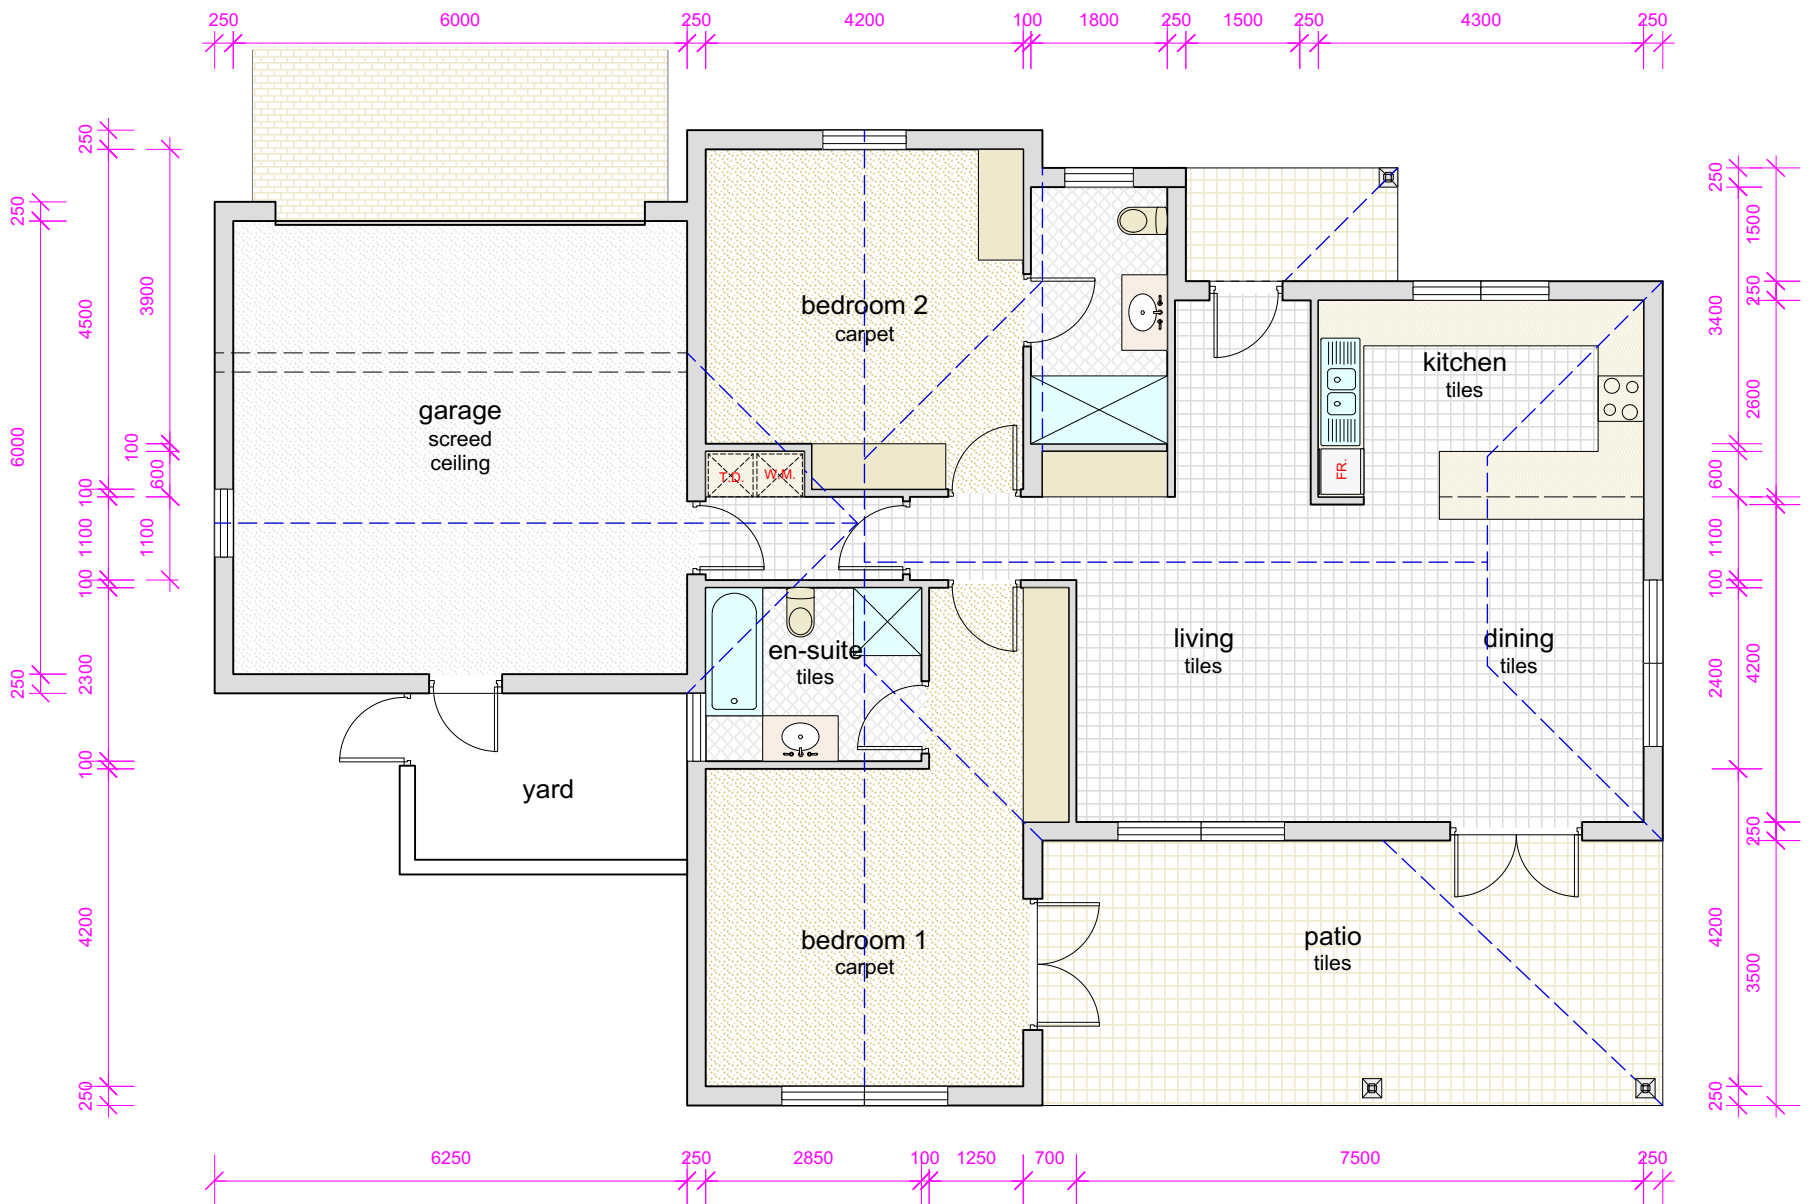

P L A N

KINGFISHER	
House	122.53m2
Garage	42.25m2
Patio & Entrance	30.85m2
Total	195.63m2



MICHAEL DALL

ARCHITECTS

PO BOX 52, BETTY'S BAY, 7141 TEL: 082-893-0179
E-MAIL : admin@mdarch.co.za, WEBSITE : www.mdarch.co.za
MICHAEL DALL ARCHITECTS (PTY) LTD
COMPANY REGISTRATION NO.: 2003/019019/07 VAT NO 4790 184 552
DIRECTOR : M. J. DALL B.Arch M.I.A.

PROJECT TITLE

KNYSNA 8577

HOUSE TYPES

DRAWING TITLE

KINGFISHER

2 bedroom 2 bathroom

CLIENT:

ARCHITECT:

REG No. 3069

SCALE

1:100 @ A3

REVISION

A

DRAWN

M.S.R.

DATE

2022

JOB NO.

21/ 09

DWG. NO.

4.020

DRAWINGS MUST NOT BE SCALED. USE FIGURED DIMENSIONS ONLY. DIMENSIONS TO BE VERIFIED ON SITE. ANY DISCREPANCIES OR AMBIGUITIES TO BE REPORTED TO THE ARCHITECT IMMEDIATELY. THIS DRAWING IS COPY RIGHT OF MICHAEL DALL ARCHITECTS AND MUST NOT BE RETAINED, COPIED OR USED WITHOUT AUTHORITY.