


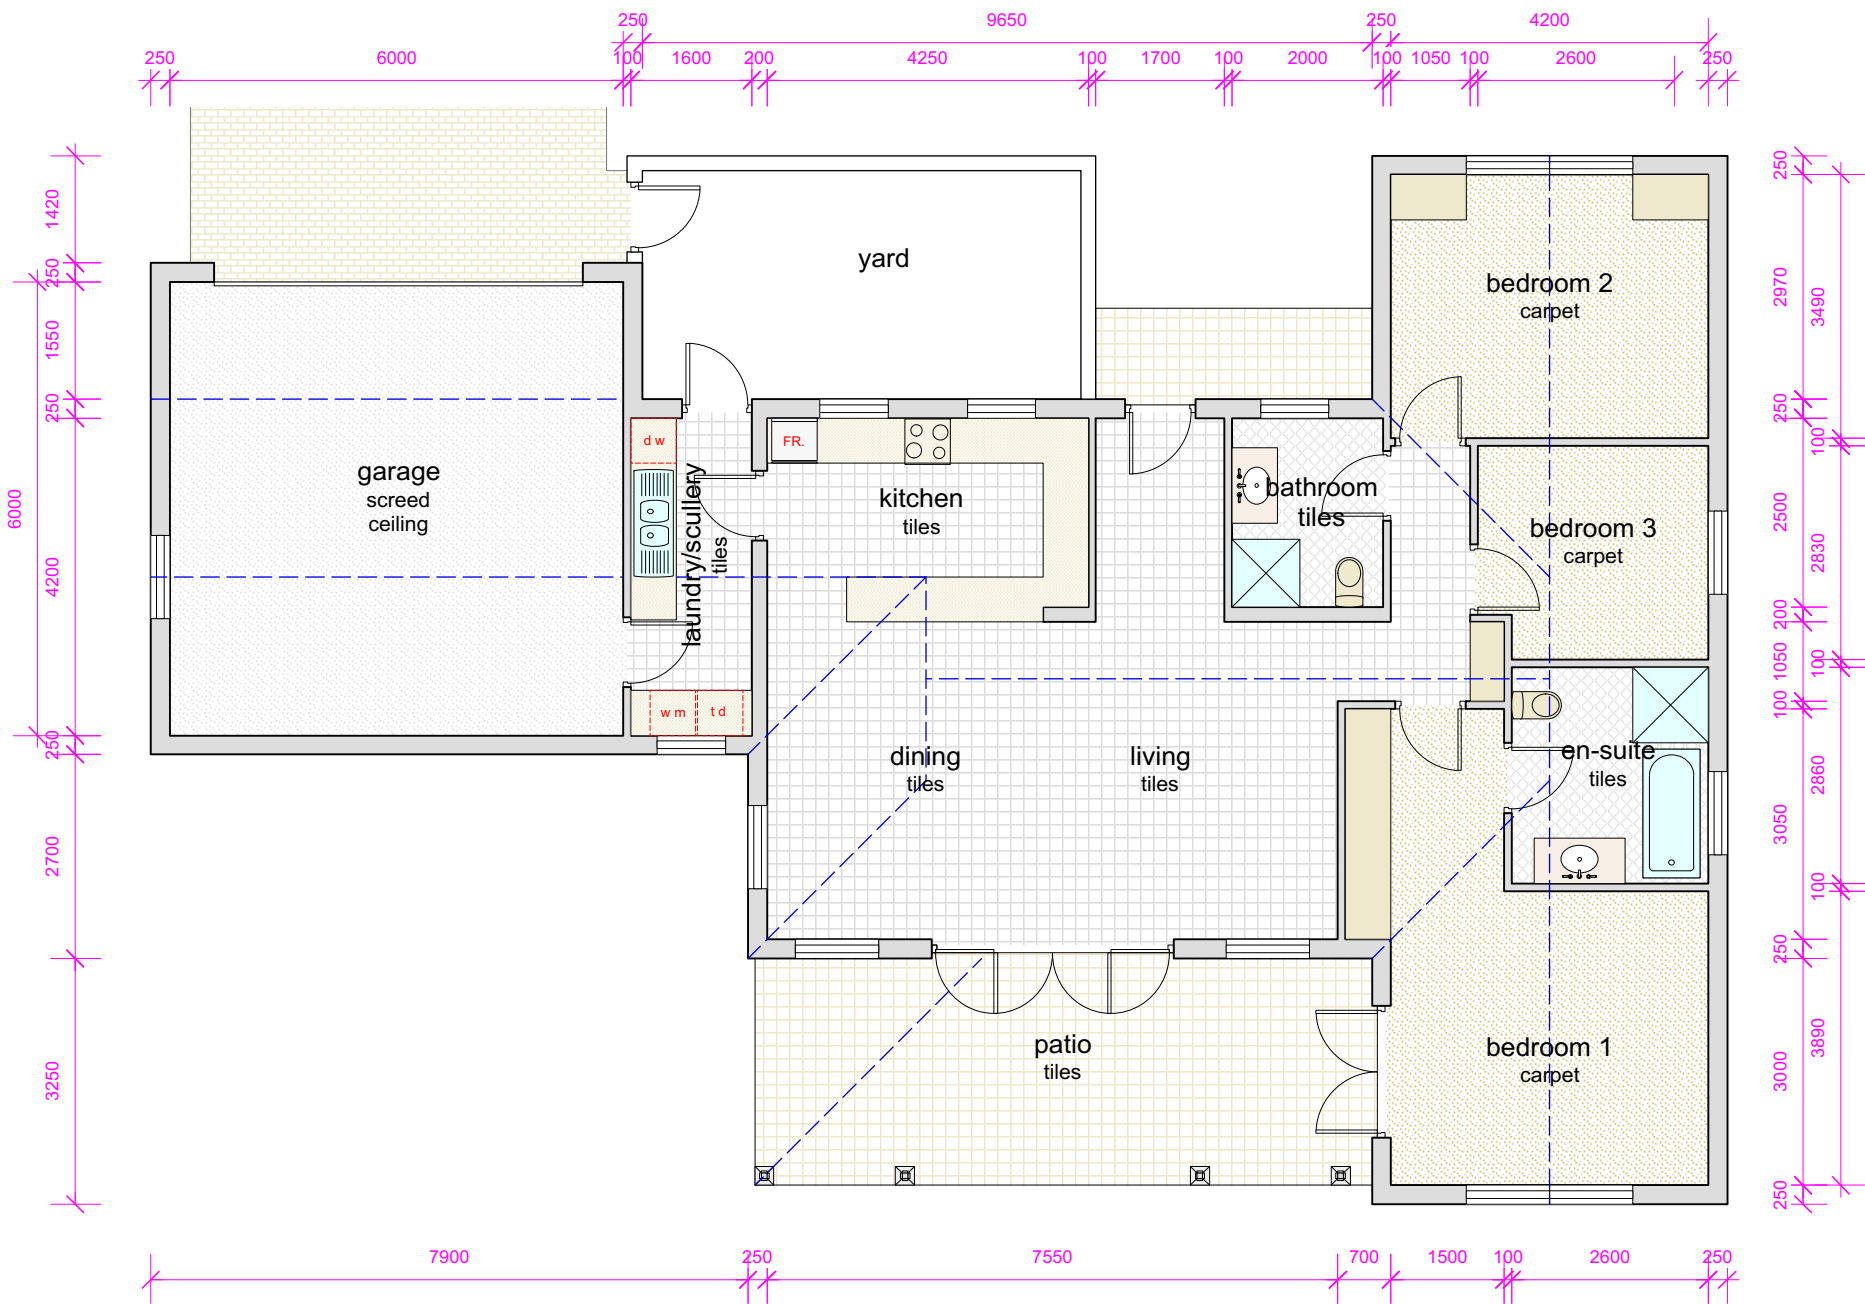

P L A N

EGRET

House	132.88m2
Garage	42.25m2
Patio & Entrance	31.67m2
Total	206.80m2



MICHAEL DALL ARCHITECTS PO BOX 52, BETTY'S BAY, 7141. TEL: 082-893-0179 E-MAIL: admin@mdarch.co.za, WEBSITE: www.mdarch.co.za MICHAEL DALL ARCHITECTS (PTY) LTD COMPANY REGISTRATION NO.: 2003/019019/07 VAT NO 4790 184 552 DIRECTOR: M. J. DALL B.Arch M.I.A.	PROJECT TITLE KNYSNA 8577 HOUSE TYPES	DRAWING TITLE EGRET 3 bedroom 2 bathroom	CLIENT:		ARCHITECT:	
			DRAWN M.S.R.		DATE 2022	
			JOB NO. 21/ 09		DWG. NO. 4.030	
			DRAWINGS MUST NOT BE SCALED. USE FIGURED DIMENSIONS ONLY. DIMENSIONS TO BE VERIFIED ON SITE. ANY DISCREPANCIES OR AMBIGUITIES TO BE REPORTED TO THE ARCHITECT IMMEDIATELY. THIS DRAWING IS COPYRIGHT OF MICHAEL DALL ARCHITECTS AND MUST NOT BE RETAINED, COPIED OR USED WITHOUT AUTHORITY.		REG No. 3069 SCALE 1:100 @ A3 REVISION -	