


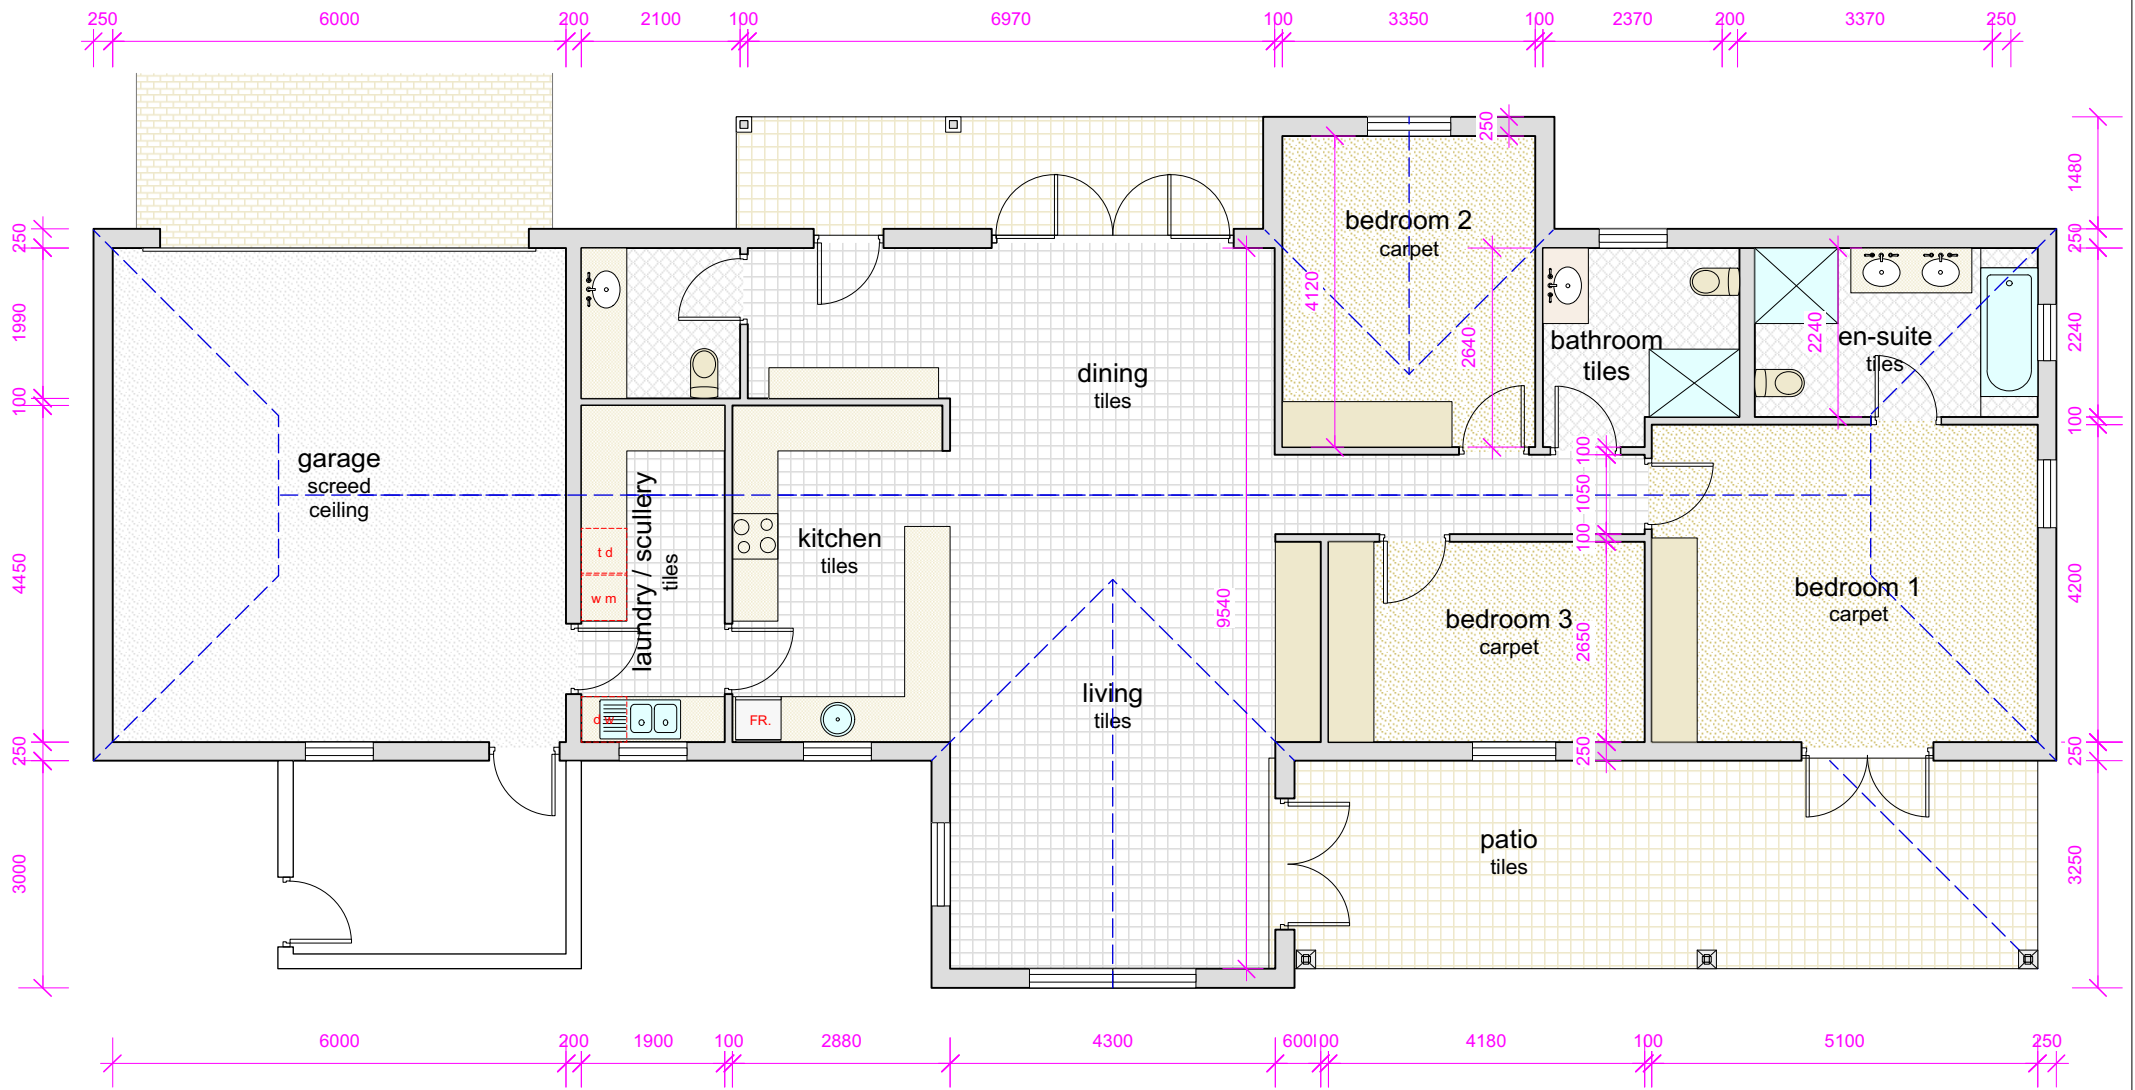

P L A N

HERON

House	156.39m2
Garage	45.41m2
Patio & Entrance	37.35m2
Total	239.15m2



MICHAEL DALL

ARCHITECTS

PO BOX 52, BETTY'S BAY, 7141 TEL: 082-893-0179
E-MAIL : admin@mdarch.co.za, WEBSITE : www.mdarch.co.za
MICHAEL DALL ARCHITECTS (PTY) LTD
COMPANY REGISTRATION NO.: 2003/019019/07 VAT NO 4790 184 552
DIRECTOR : M. J. DALL B.Arch M.I.A.

PROJECT TITLE

KNYSNA 8577

HOUSE TYPES

DRAWING TITLE

HERON

3 bedroom 2 bathroom

CLIENT:

ARCHITECT:

REG No. 3069

DRAWN M.S.R.	DATE 2022	SCALE 1:100 @ A3
JOB NO. 21/ 09	DWG. NO. 4.040	REVISION A

DRAWINGS MUST NOT BE SCALED. USE FIGURED DIMENSIONS ONLY. DIMENSIONS TO BE VERIFIED ON SITE. ANY DISCREPANCIES OR AMBIGUITIES TO BE REPORTED TO THE ARCHITECT IMMEDIATELY. THIS DRAWING IS COPY RIGHT OF MICHAEL DALL ARCHITECTS AND MUST NOT BE RETAINED, COPIED OR USED WITHOUT AUTHORITY.