



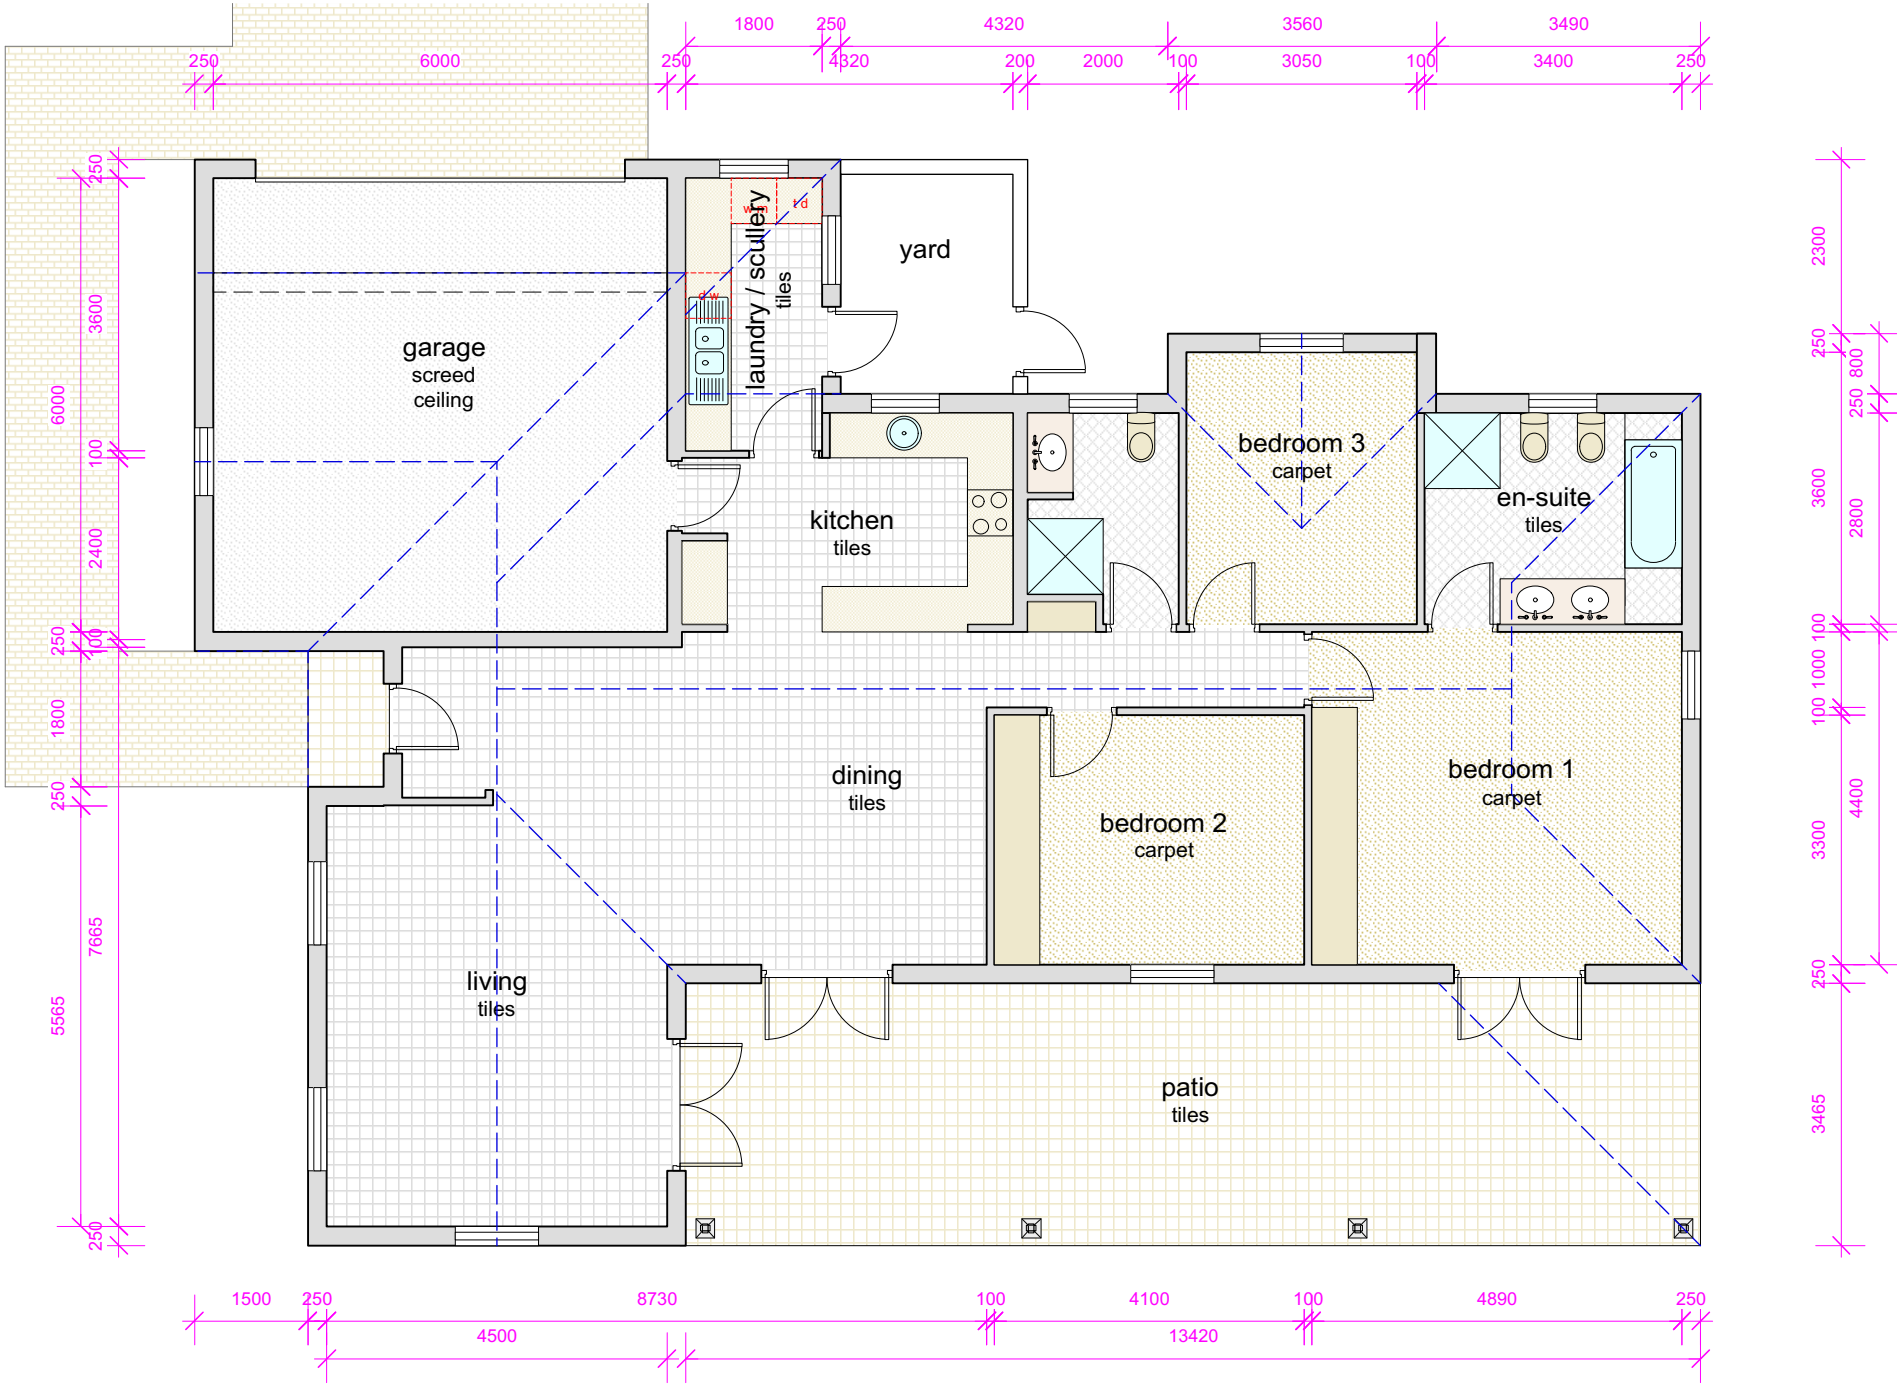

P L A N

OSPREY	
House	151.73m2
Garage	41.92m2
Patio & Entrance	47.40m2
Total	241.05m2

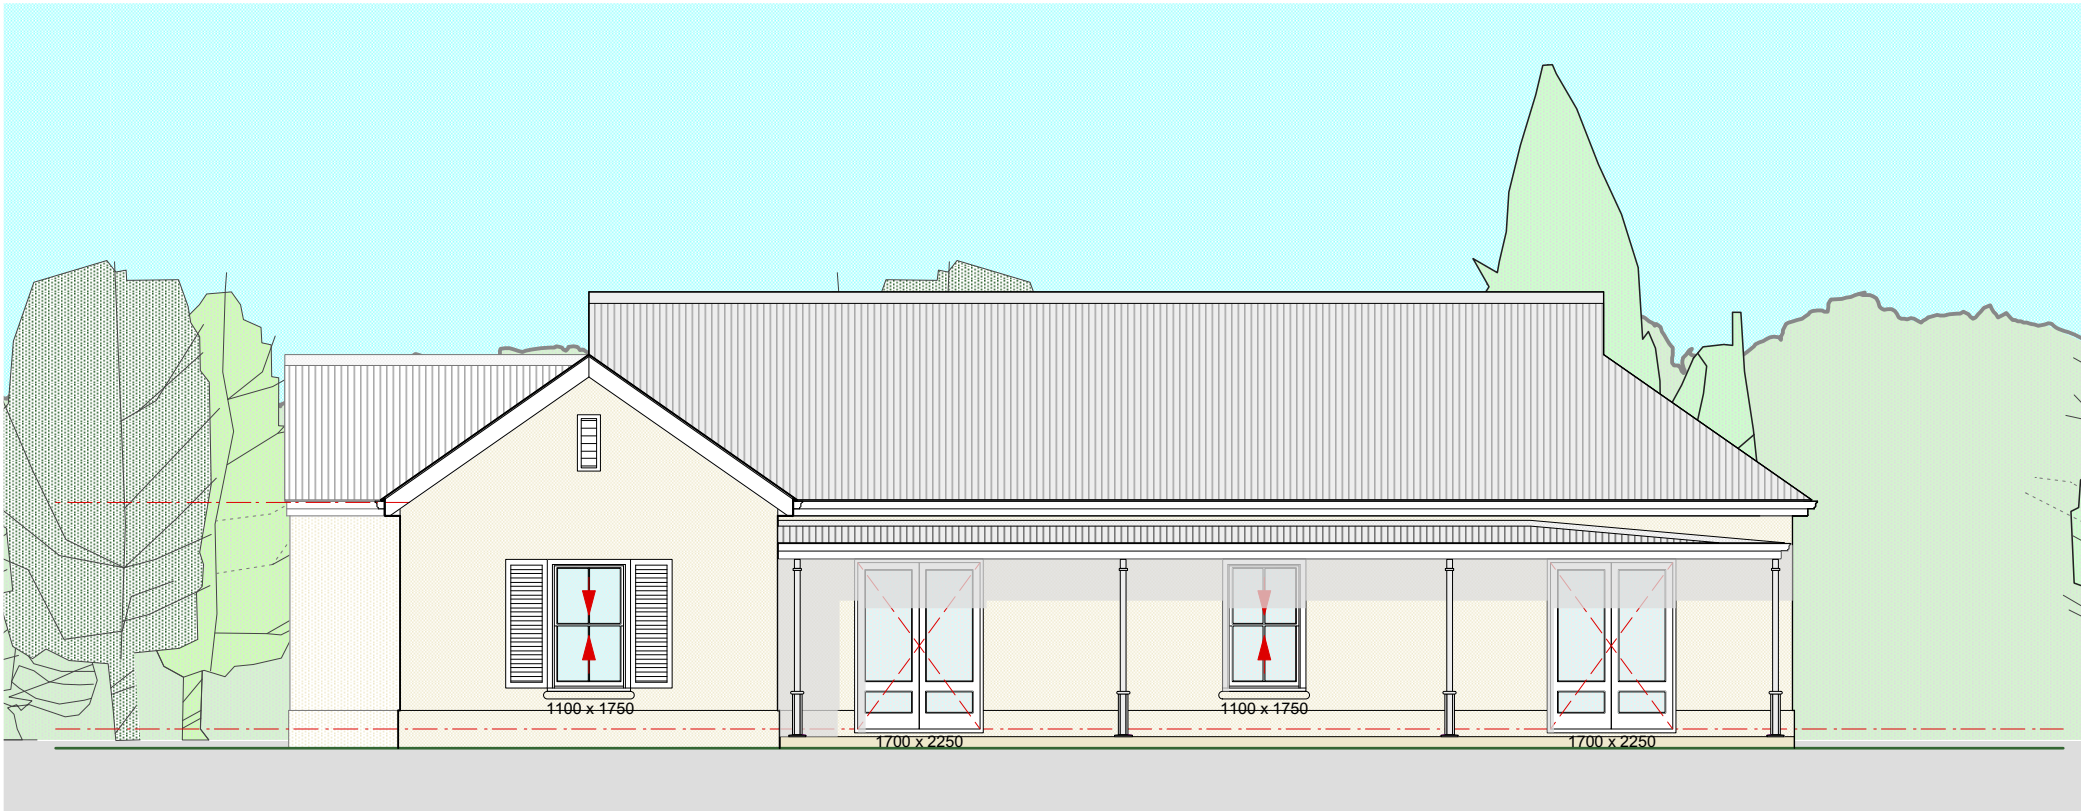

MICHAEL DALL

ARCHITECTS

PO BOX 52, BETTY'S BAY, 7141 TEL: 082-893-0179
E-MAIL : admin@mdarch.co.za, WEBSITE : www.mdarch.co.za
MICHAEL DALL ARCHITECTS (PTY) LTD
COMPANY REGISTRATION NO.: 2003/019019/07 VAT NO 4790 184 552
DIRECTOR : M. J. DALL B.Arch M.I.A.

PROJECT TITLE

KNYSNA 8577

HOUSE TYPES

DRAWING TITLE

OSPREY

3 bedroom 2 bathroom

CLIENT:

ARCHITECT:

REG No. 3069

SCALE 1:100 @ A3

DATE 2022

REVISION -

DWG. NO. 4.050

DRAWN M.S.R.

JOB NO. 21/ 09

DRAWINGS MUST NOT BE SCALED. USE FIGURED DIMENSIONS ONLY. DIMENSIONS TO BE VERIFIED ON SITE. ANY DISCREPANCIES OR AMBIGUITIES TO BE REPORTED TO THE ARCHITECT IMMEDIATELY. THIS DRAWING IS COPY RIGHT OF MICHAEL DALL ARCHITECTS AND MUST NOT BE RETAINED, COPIED OR USED WITHOUT AUTHORITY.